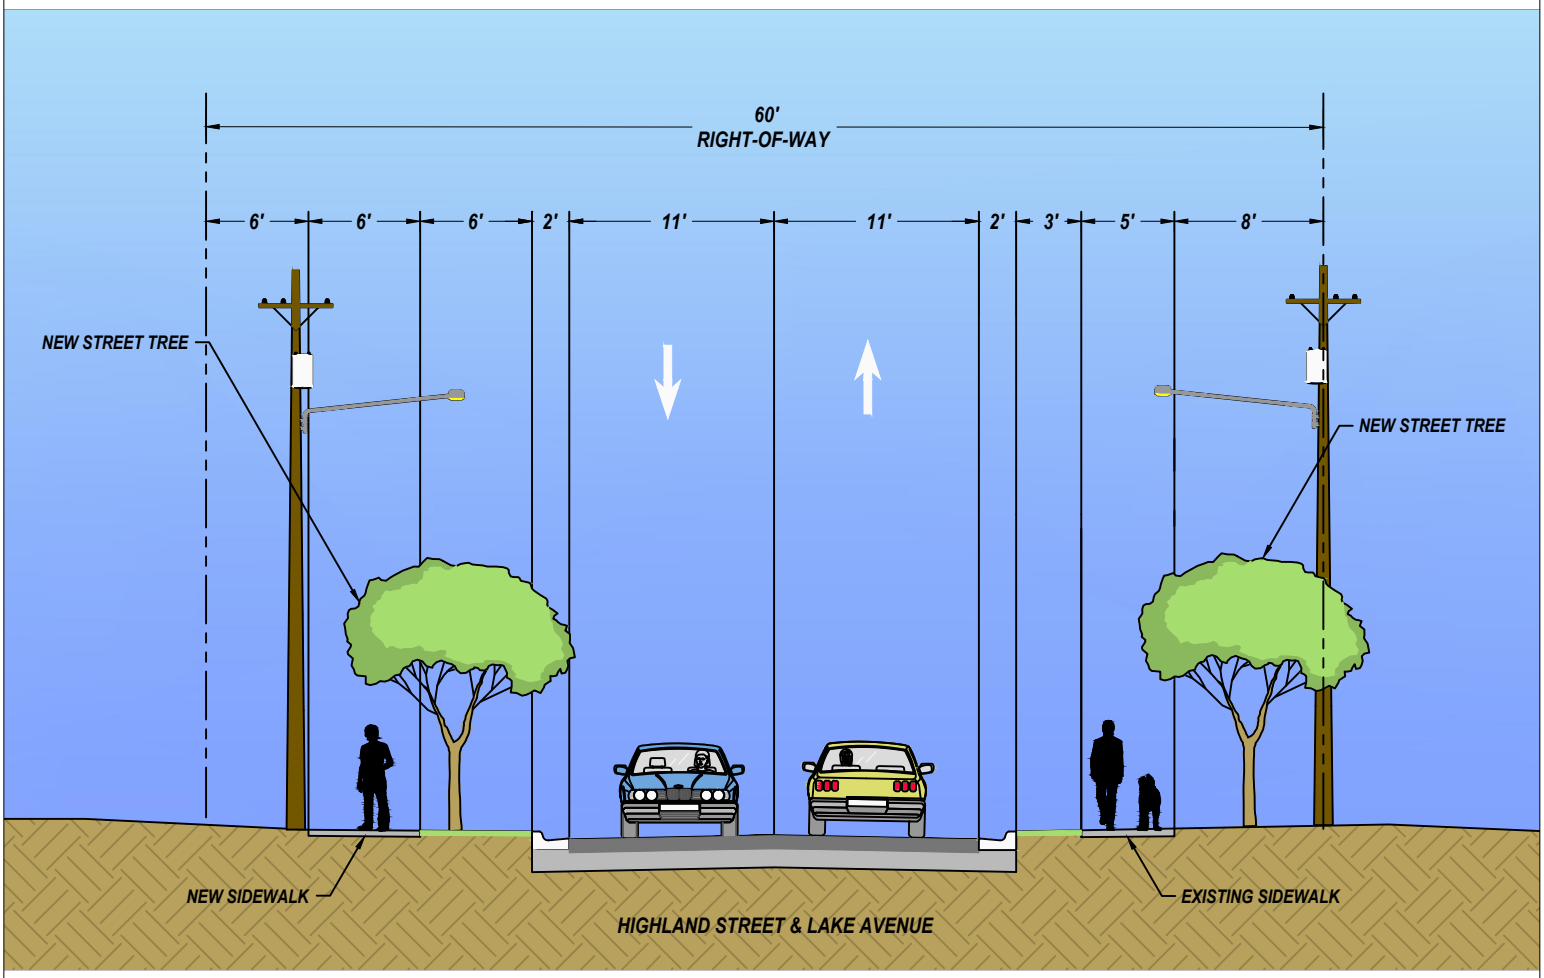
60'
RIGHT-OF-WAY
6'
6'
6'
2'
11'
11'
2'
3'
5'
8'
NEW STREET TREE
NEW STREET TREE
NEW SIDEWALK
EXISTING SIDEWALK
HIGHLAND STREET & LAKE AVENUE